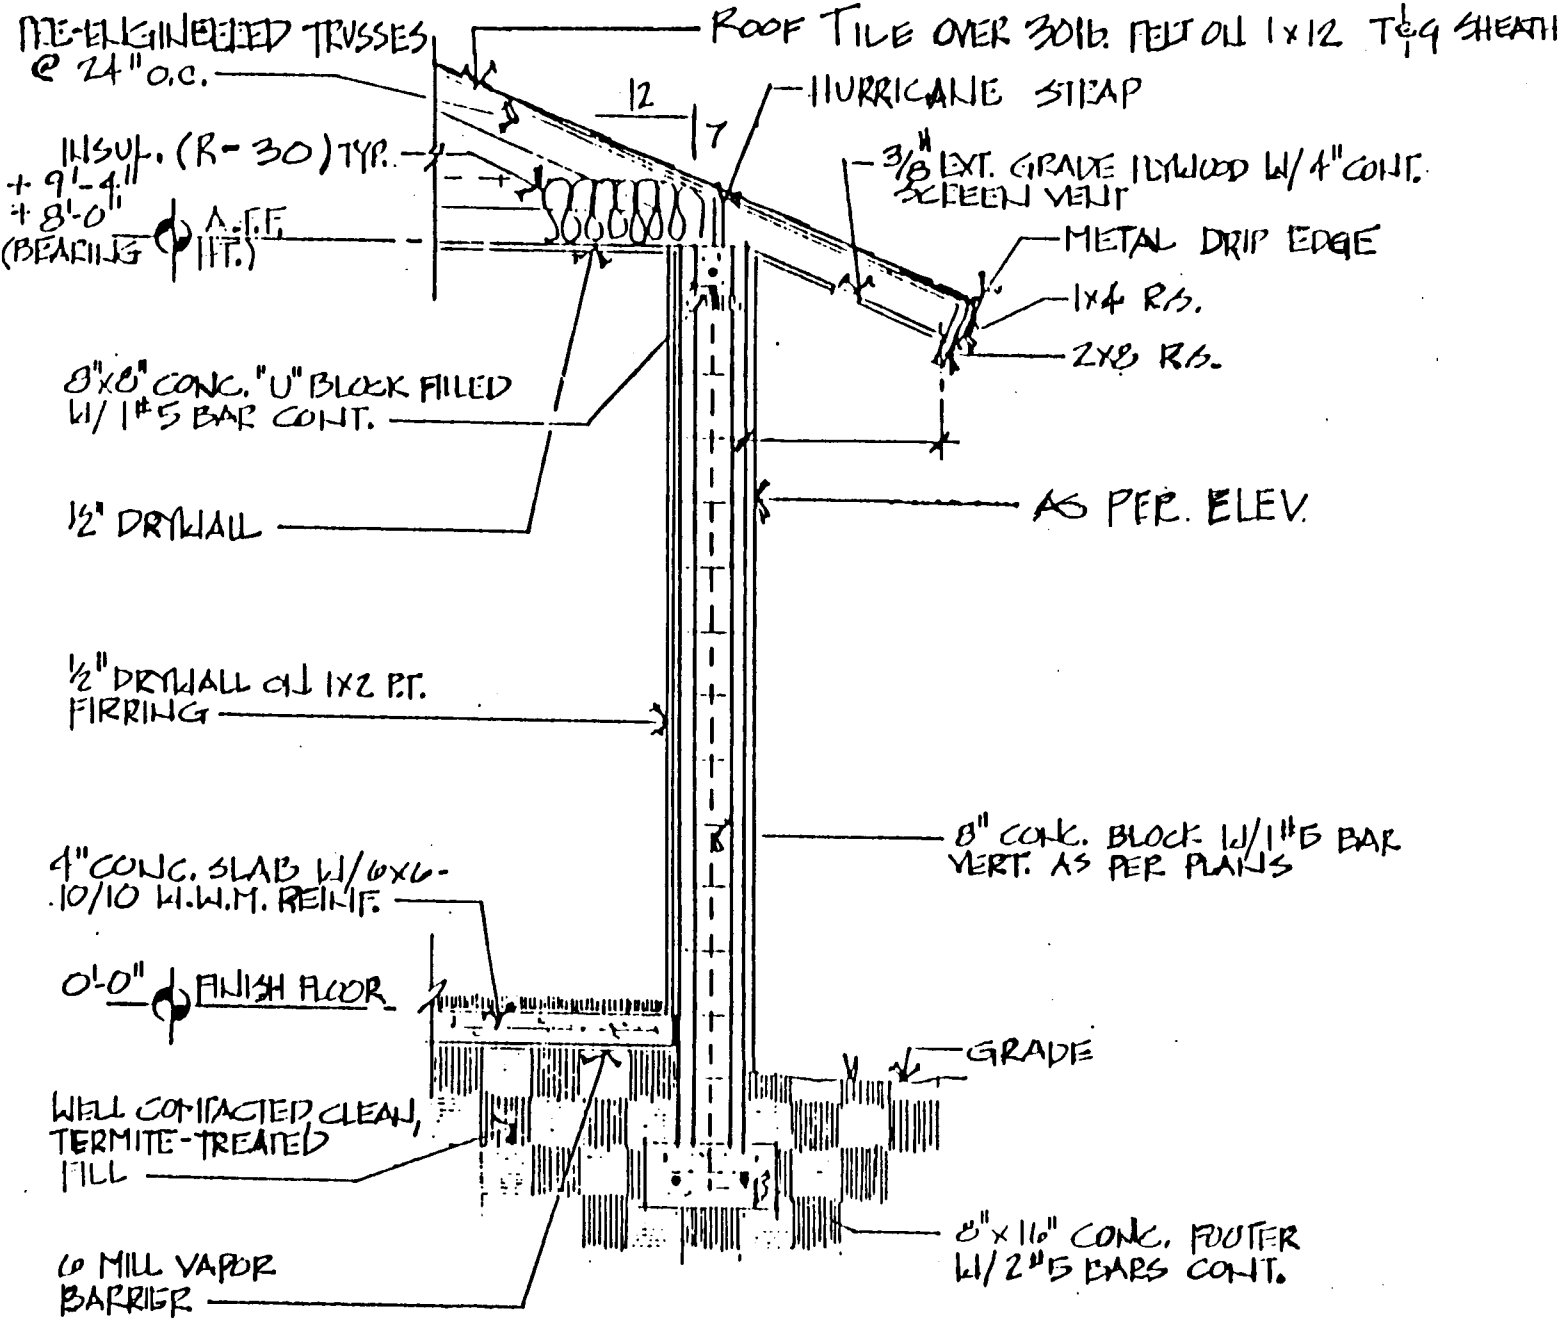

TYP. WALL SECTION

SCALE: 1/2" = 1'-0"
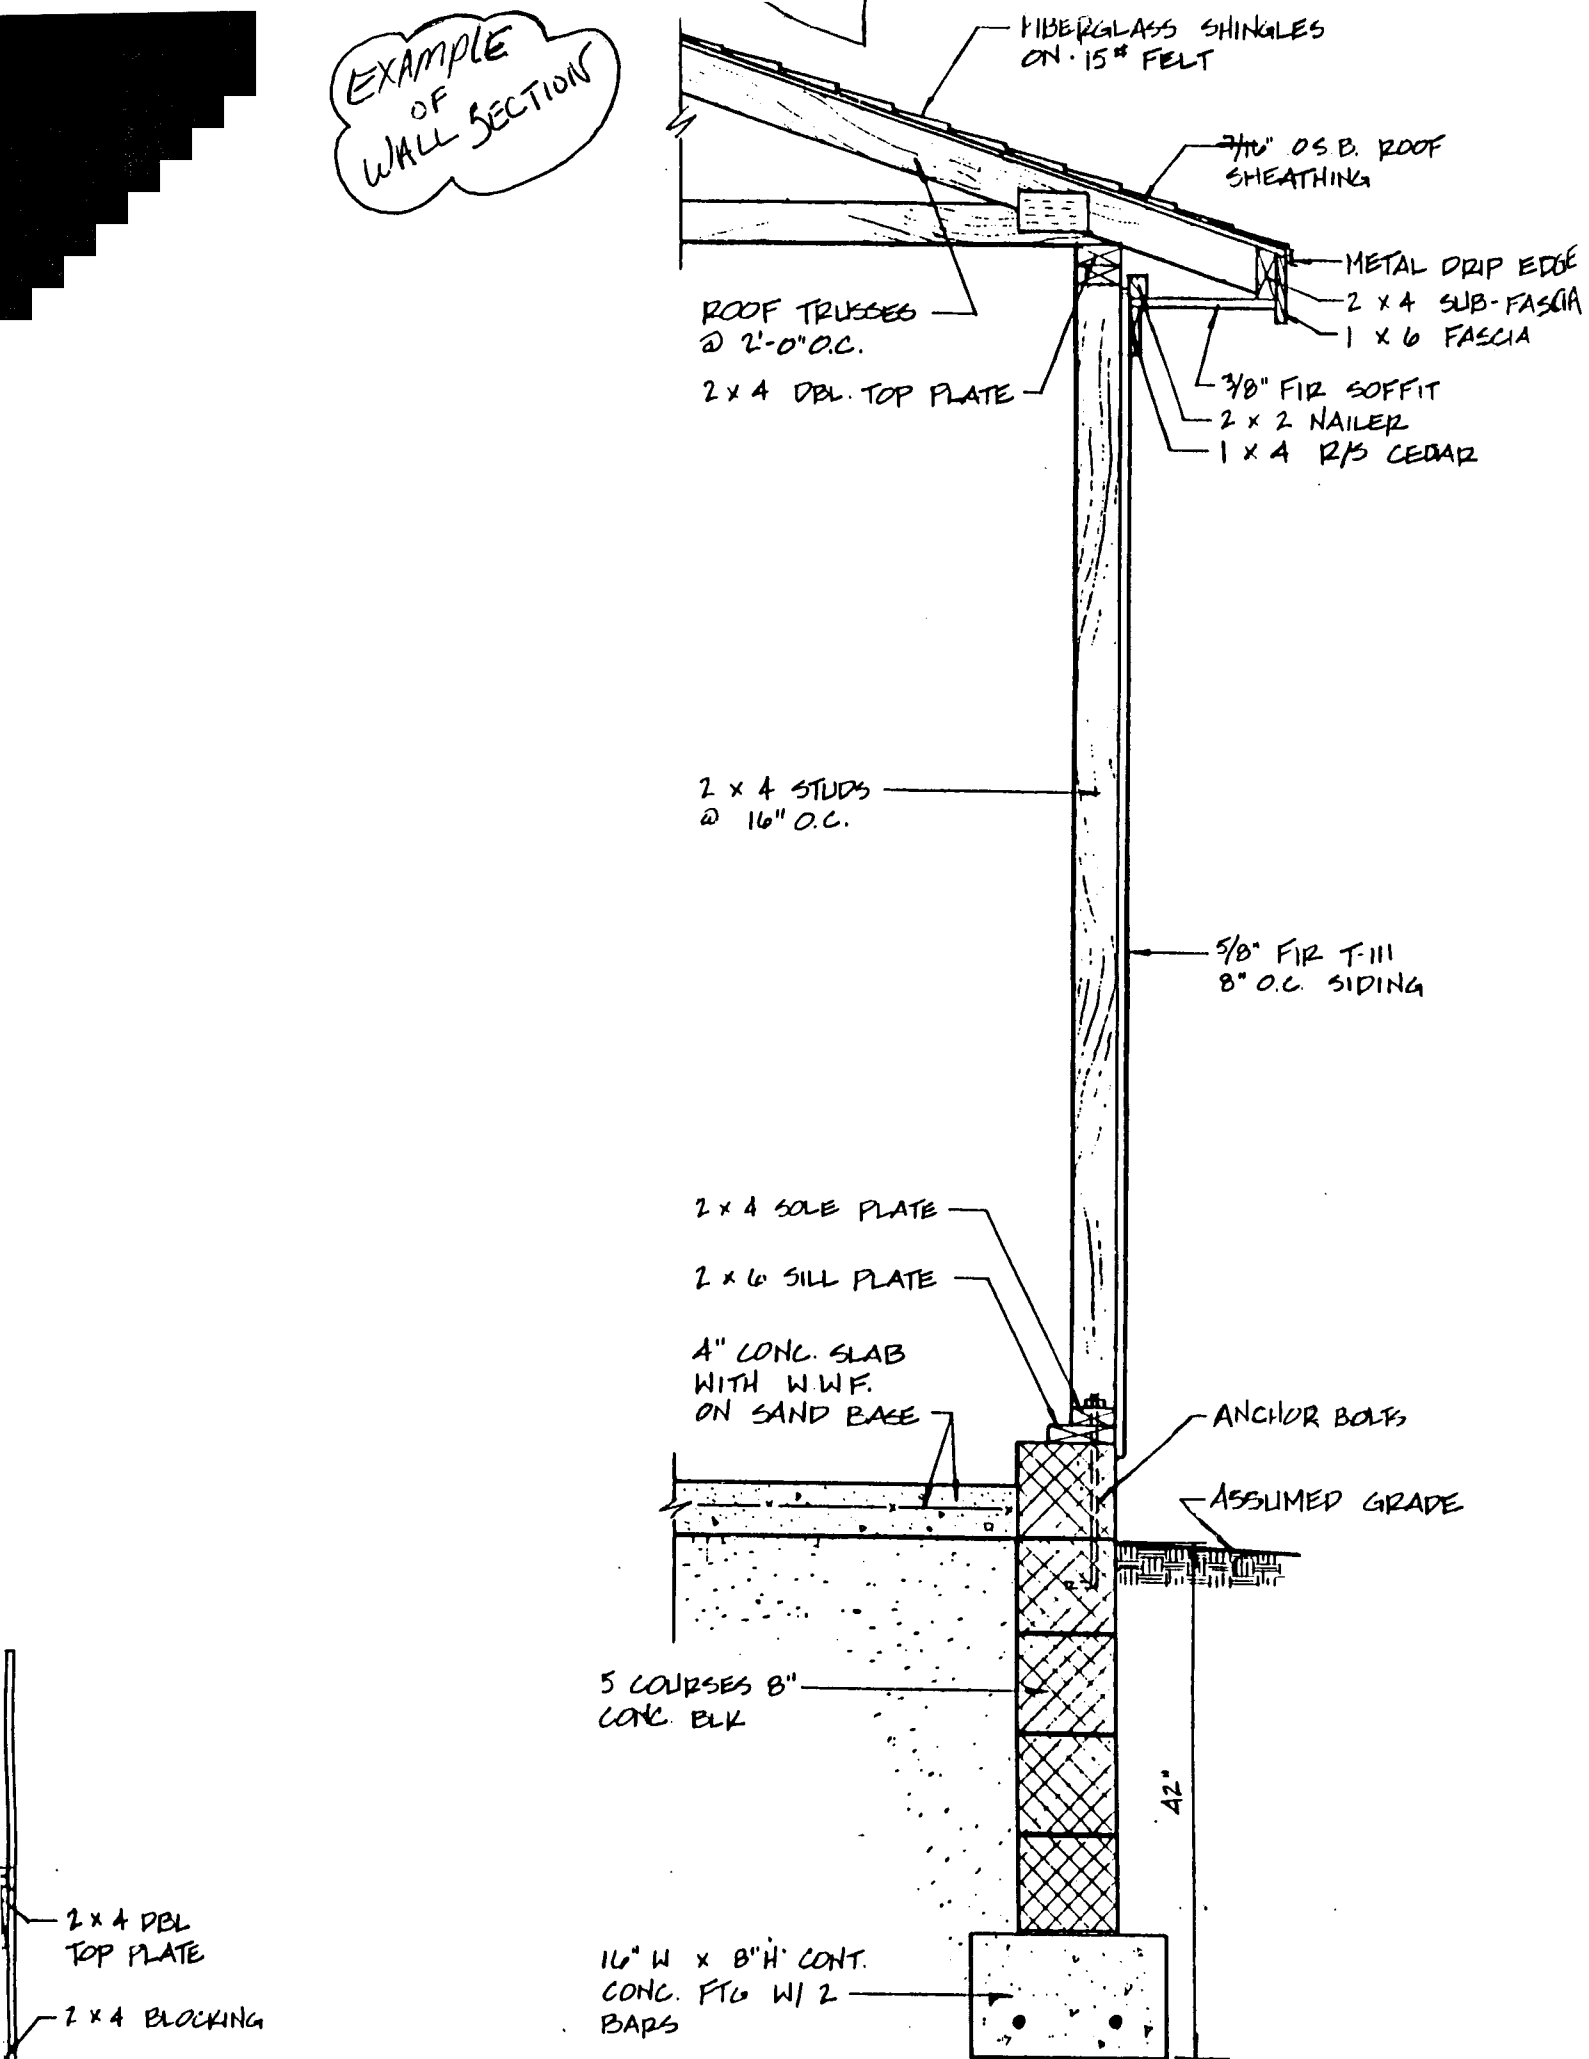
EXAMPLE OF WALL SECTION